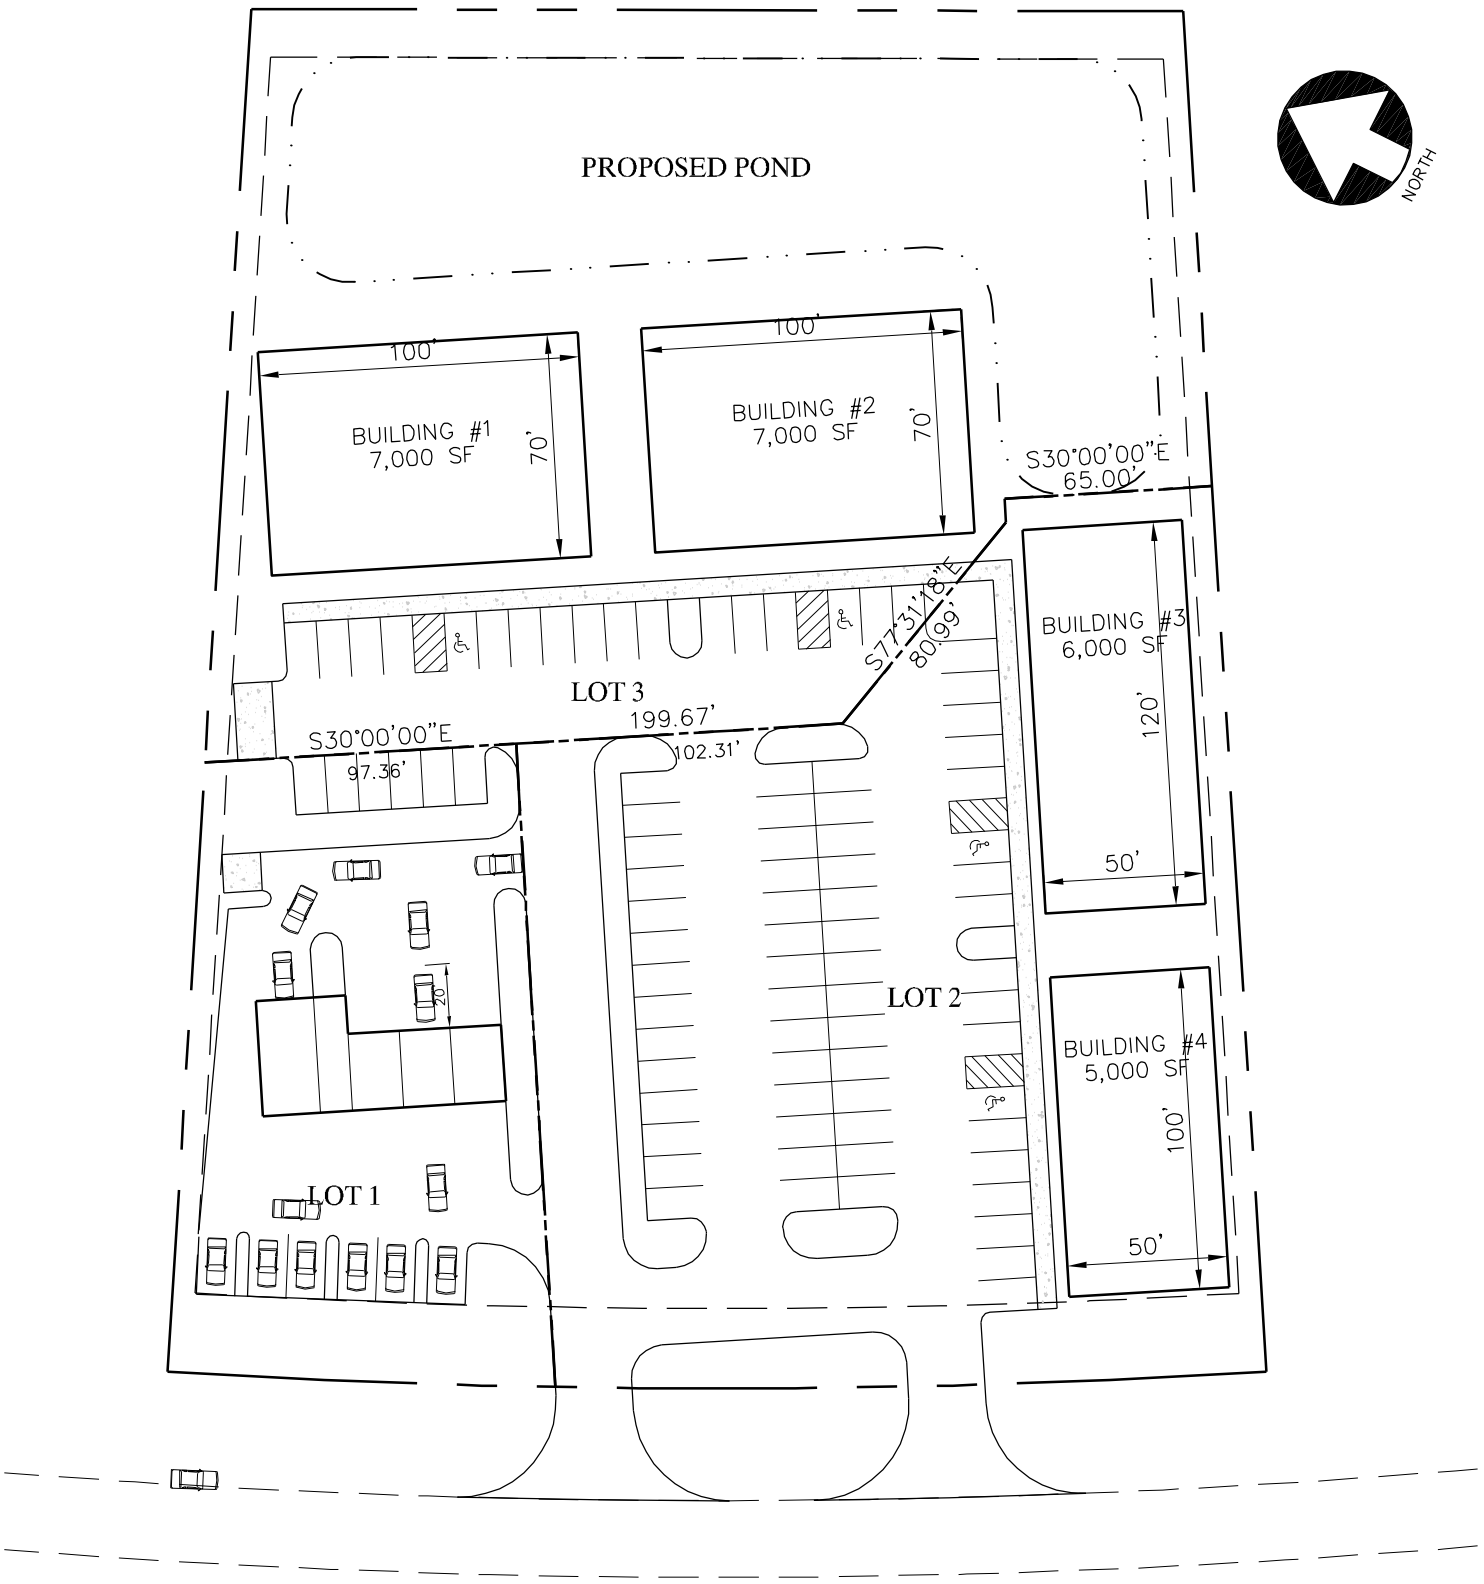

(1) 6,000 SF OFFICE BUILDINGS
(1) 5,000 SF OFFICE BUILDINGS
(2) 7,000 SF OFFICE BUILDINGS

PARKING REQUIRED:
25,000 SF OFFICE: 83 1/300 SF

PARKING PROVIDED: 83

P&A ENGINEERING, INC.
CIVIL ENGINEERS
1201 SHADOWLAWN DRIVE
ST. MARYS, GEORGIA 31558
PH (912) 673-8575 FAX (912) 882-2729

COLERAIN ROAD COMMERCIAL
CAR WASH WITH OFFICES

PRELIMINARY SITE PLAN	DATE: 01/15/08	SCALE : 1"=60'
	DRAWN BY : JPM	FIGURE: 1